



ACCEPTED
28 April 2021
Laurie Gordon
Technical Services & Design
Oakbridge
Stage 1
Street Garden Plans
RMA/2017/2059


PLEASE NOTE

FOR CONSTRUCTION PURPOSES USE ONLY FIGURED DIMENSIONS. THIS DRAWING MUST ALWAYS BE READ IN CONJUNCTION WITH ALL RELEVANT PROJECT DETAILS. ALL DIMENSIONS MUST BE CHECKED ON SITE PRIOR TO COMMENCEMENT. PLEASE REPORT ANY DISCREPANCY TO THE ARCHITECT OR CONTRACT ADMINISTRATOR

© COPYRIGHT XTERIORSCAPES 2018

Revisions
A0 11/01/21 Initial Design
A1 03/03/21 For CCC Approval
A2 27/04/21 Revised Plans For CCC Approval

NTS
[Symbol]

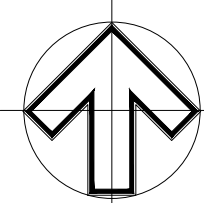

Drawing
Internal Planting Plan - Stage 1
Project/Client
Oakbridge Subdivision, Prestons Road
Suburban Estates

Job reference | Drawing number
17072-04-01

Revision
A2

Project Date
Sept 2018

Scale @ A3
NTS

Purpose of Issue
Approval



145 Papanui Road, PO Box 36-511
Christchurch 8146


m: 021 433 418 t: 03 421 8460
hayden@xteriorscapes.co.nz
www.xteriorscapes.co.nz

Internal Subdivision Planting Schedule

Key	Botanic Name	Pot	Spacing	Qty.
DiRe	Dianella 'Revelation'	1.5L	600 mm	130
DiTR	Dianella 'Tas Red'	1.5L	600 mm	225
Digr	Dietes grandiflora	2.5L	600 mm	199
HePP	Hebe 'Pretty in Pink'	3L	AS SHOWN	127
HeRE	Hebe 'Red Edge'	2.5L	AS SHOWN	277
HeEG	Hebe 'Emerald Green'	3L	AS SHOWN	68
PaSn	Parahebe 'Snowcap'	2.5L	500 mm	264
PhSM	Phormium 'Sweet Mist'	1.5L	500 mm	46
PiPP	Pittosporum 'Pom Pom'	3L	AS SHOWN	77
Rofw	Rose flower carpet White	3L	AS SHOWN	118
WeGB	Westringia 'Grey Box'	3L	AS SHOWN	48

- Notes:
- 1. All trees and planting to conform to 'CCC, CSS: Part 7 2017' and 'CCC, IDS Part 10 July 2017'
 - 2. All plants are to be setback so edge of mature plant does not spill onto footpaths or kerbs (to prevent tripping and vehicle hazards).
 - 3. Finish all gardens beds and tree pits with minimum 100mm consolidated depth bark mulch

ACCEPTED
28 April 2021
Laurie Gordon
Technical Services & Design
Oakbridge
Stage 1
Street Garden Plans
RMA/2017/2059

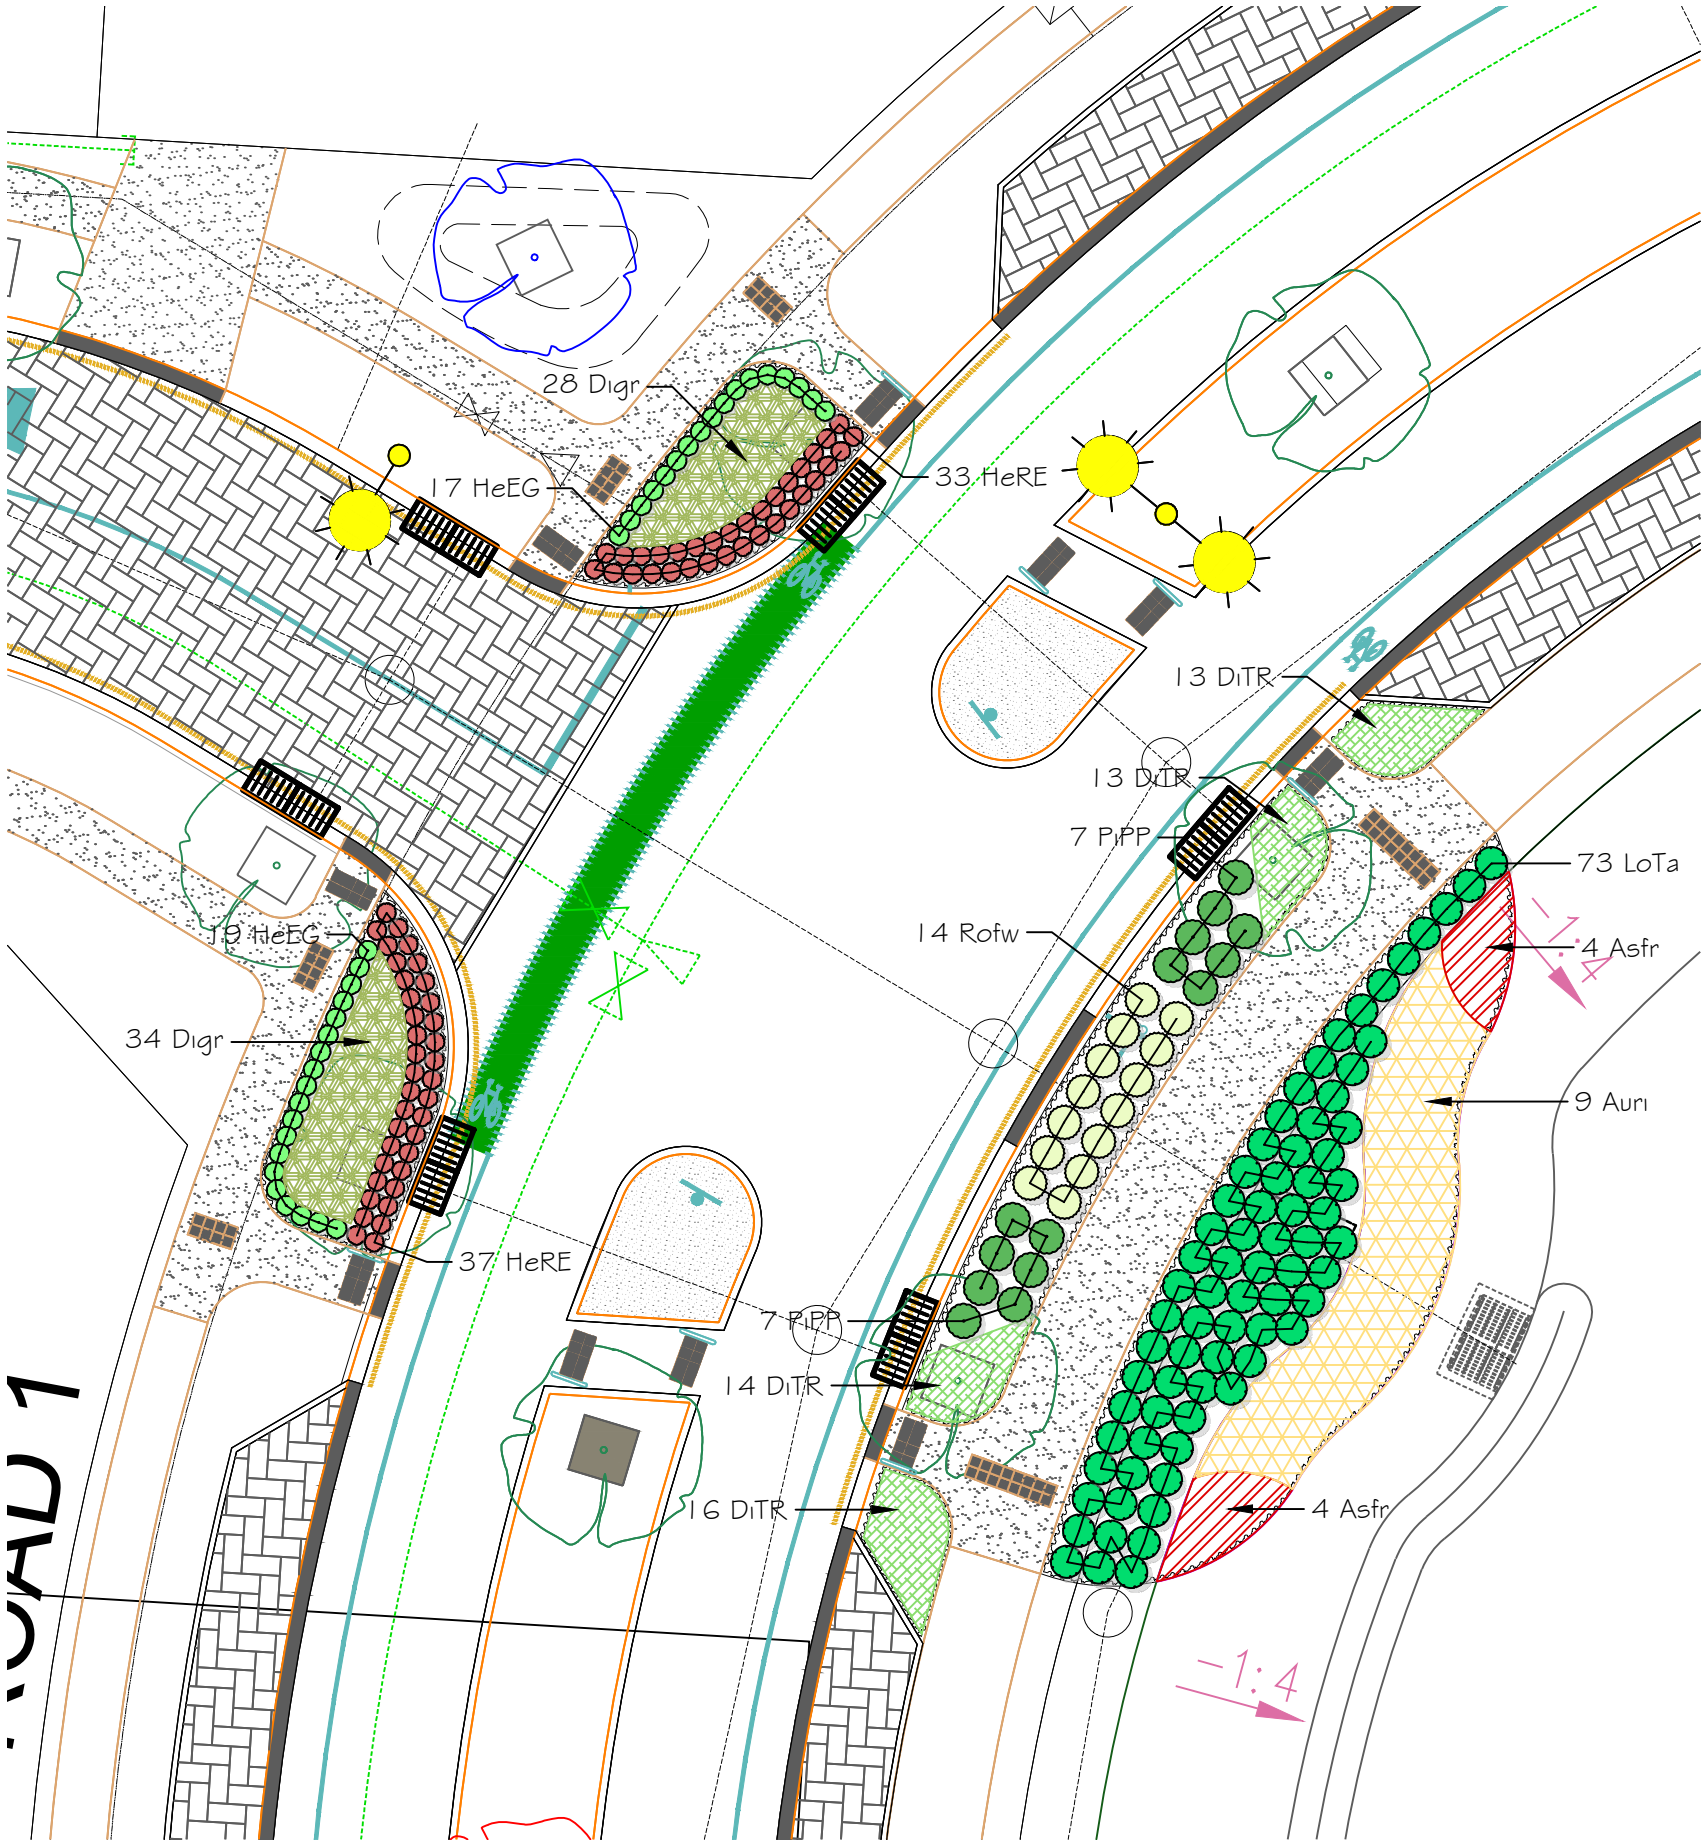

PLEASE NOTE

FOR CONSTRUCTION PURPOSES USE ONLY FIGURED DIMENSIONS. THIS DRAWING MUST ALWAYS BE READ IN CONJUNCTION WITH ALL RELEVANT PROJECT DETAILS. ALL DIMENSIONS MUST BE CHECKED ON SITE PRIOR TO COMMENCEMENT. PLEASE REPORT ANY DISCREPANCY TO THE ARCHITECT OR CONTRACT ADMINISTRATOR

© COPYRIGHT XTERIORSCAPES 2018

Revisions


A0 11/01/21 Initial Design

A1 03/03/21 For CCC Approval

A2 27/04/21 Revised Plans For CCC Approval

1:200

0 1 2 4 6 8 10 12 14 16 18 20M

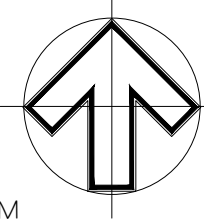


Drawing	Project Date
Planting Plan - Stage 1	Sept 2018
Project/Client	Scale @ A3
Oakbridge Subdivision, Prestons Road	1:200
Suburban Estates	Purpose of Issue
Job reference Drawing number	Approval
17072-04-07	
Revision	
A2	

xteriorscapes
LANDSCAPE ARCHITECTS

145 Papanui Road, PO Box 36-511
Christchurch 8146

m: 021 433 418 t: 03 421 8460
hayden@xteriorscapes.co.nz
www.xteriorscapes.co.nz

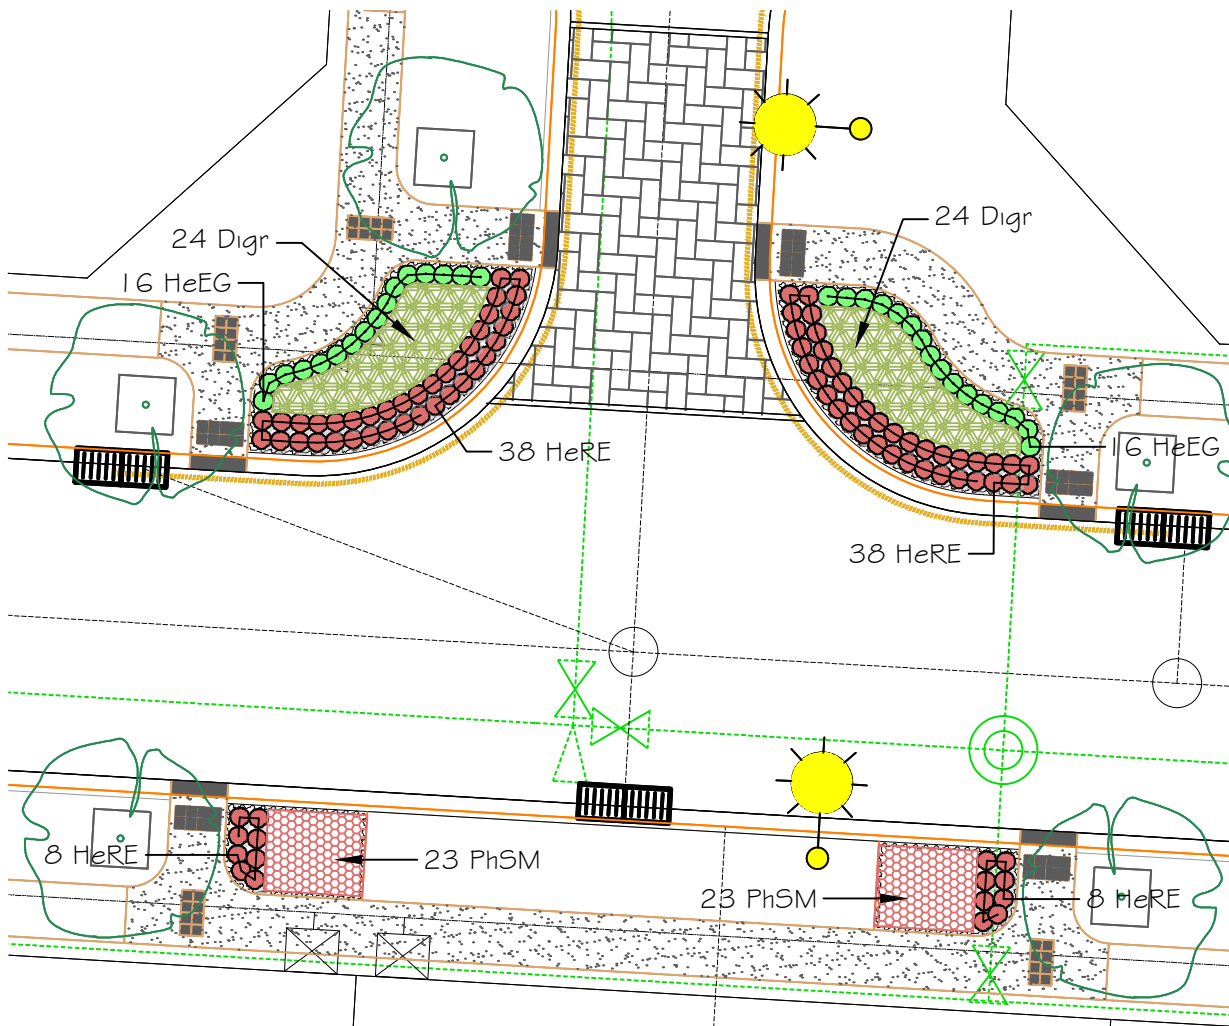


Internal Subdivision Planting Schedule

Key	Botanic Name	Pot	Spacing	Qty.
DiRe	Dianella 'Revelation'	1.5L	600 mm	130
DiTR	Dianella 'Tas Red'	1.5L	600 mm	225
Digr	Dietes grandiflora	2.5L	600 mm	199
HePP	Hebe 'Pretty in Pink'	3L	AS SHOWN	127
HeRE	Hebe 'Red Edge'	2.5L	AS SHOWN	277
HeEG	Hebe 'Emerald Green'	3L	AS SHOWN	68
PaSn	Parahebe 'Snowcap'	2.5L	500 mm	264
PhSM	Phormium 'Sweet Mist'	1.5L	500 mm	46
PiPP	Pittosporum 'Pom Pom'	3L	AS SHOWN	77
Rofw	Rose flower carpet White	3L	AS SHOWN	118
WeGB	Westringia 'Grey Box'	3L	AS SHOWN	48

Notes:

1. All trees and planting to conform to 'CCC, CSS: Part 7 2017' and 'CCC, IDS Part 10 July 2017'
2. All plants are to be setback so edge of mature plant does not spill onto footpaths or kerbs (to prevent tripping and vehicle hazards).
3. Finish all gardens beds and tree pits with minimum 100mm consolidated depth bark mulch

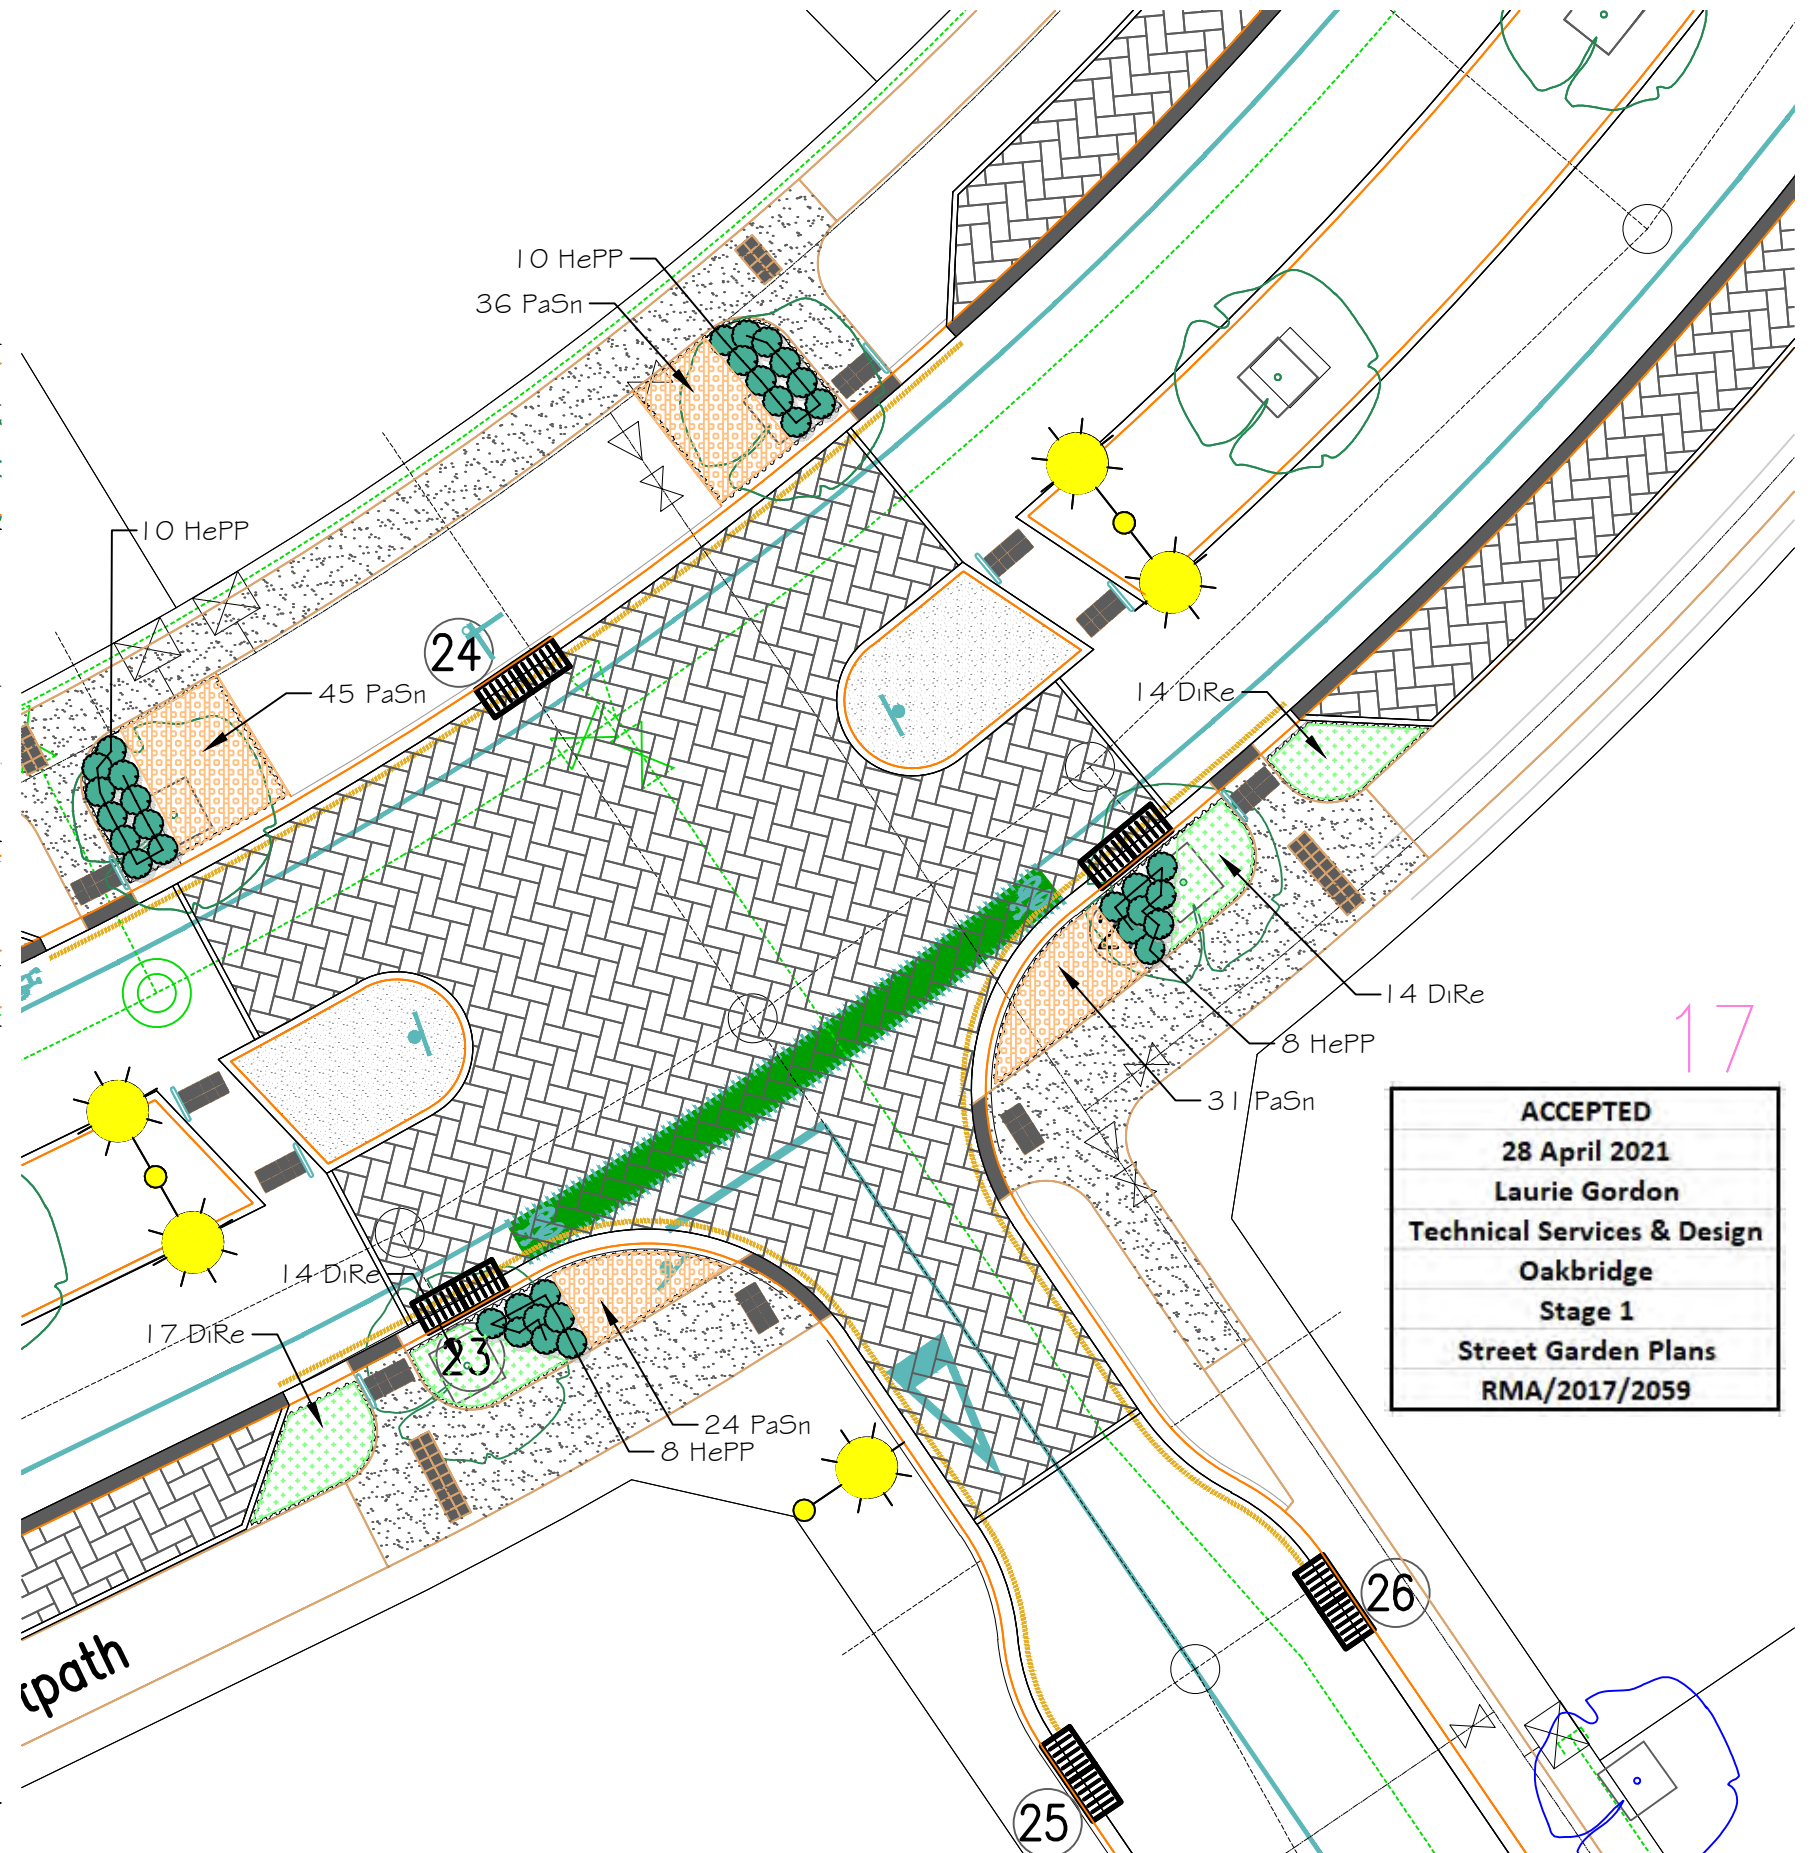

ACCEPTED
28 April 2021
Laurie Gordon
Technical Services & Design
Oakbridge
Stage 1
Street Garden Plans
RMA/2017/2059

PLEASE NOTE



FOR CONSTRUCTION PURPOSES USE ONLY FIGURED DIMENSIONS. THIS DRAWING MUST ALWAYS BE READ IN CONJUNCTION WITH ALL RELEVANT PROJECT DETAILS. ALL DIMENSIONS MUST BE CHECKED ON SITE PRIOR TO COMMENCEMENT. PLEASE REPORT ANY DISCREPANCY TO THE ARCHITECT OR CONTRACT ADMINISTRATOR

© COPYRIGHT XTERIORSCAPES 2018

Revisions

AO 11/01/21 Initial Design
A1 03/03/21 For CCC Approval
A2 27/04/21 Revised Plans For CCC Approval

1:200

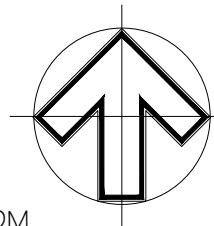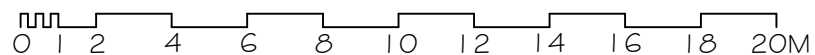

Drawing

Planting Plan - Stage 1

Project/Client

Oakbridge Subdivision, Prestons Road
Suburban Estates

Job reference | Drawing number

17072-04-08

Revision

A2

Project Date

Sept 2018

Scale @ A3

1:200

Purpose of Issue

Approval



145 Papanui Road, PO Box 36-511
Christchurch 8146


m: 021 433 418 t: 03 421 8460
hayden@xteriorscapes.co.nz
www.xteriorscapes.co.nz

Internal Subdivision Planting Schedule

Key	Botanic Name	Pot	Spacing	Qty.
DiRe	Dianella 'Revelation'	1.5L	600 mm	130
DiTR	Dianella 'Tas Red'	1.5L	600 mm	225
Digr	Dietes grandiflora	2.5L	600 mm	199
HePP	Hebe 'Pretty in Pink'	3L	AS SHOWN	127
HeRE	Hebe 'Red Edge'	2.5L	AS SHOWN	277
HeEG	Hebe 'Emerald Green'	3L	AS SHOWN	68
PaSn	Parahebe 'Snowcap'	2.5L	500 mm	264
PhSM	Phormium 'Sweet Mist'	1.5L	500 mm	46
PiPP	Pittosporum 'Pom Pom'	3L	AS SHOWN	77
Rofw	Rose flower carpet White	3L	AS SHOWN	118
WeGB	Westringia 'Grey Box'	3L	AS SHOWN	48

- Notes:
- All trees and planting to conform to 'CCC, CSS: Part 7 2017' and 'CCC, IDS Part 10 July 2017'
 - All plants are to be setback so edge of mature plant does not spill onto footpaths or kerbs (to prevent tripping and vehicle hazards).
 - Finish all gardens beds and tree pits with minimum 100mm consolidated depth bark mulch

ACCEPTED
28 April 2021
Laurie Gordon
Technical Services & Design
Oakbridge
Stage 1
Street Garden Plans
RMA/2017/2059


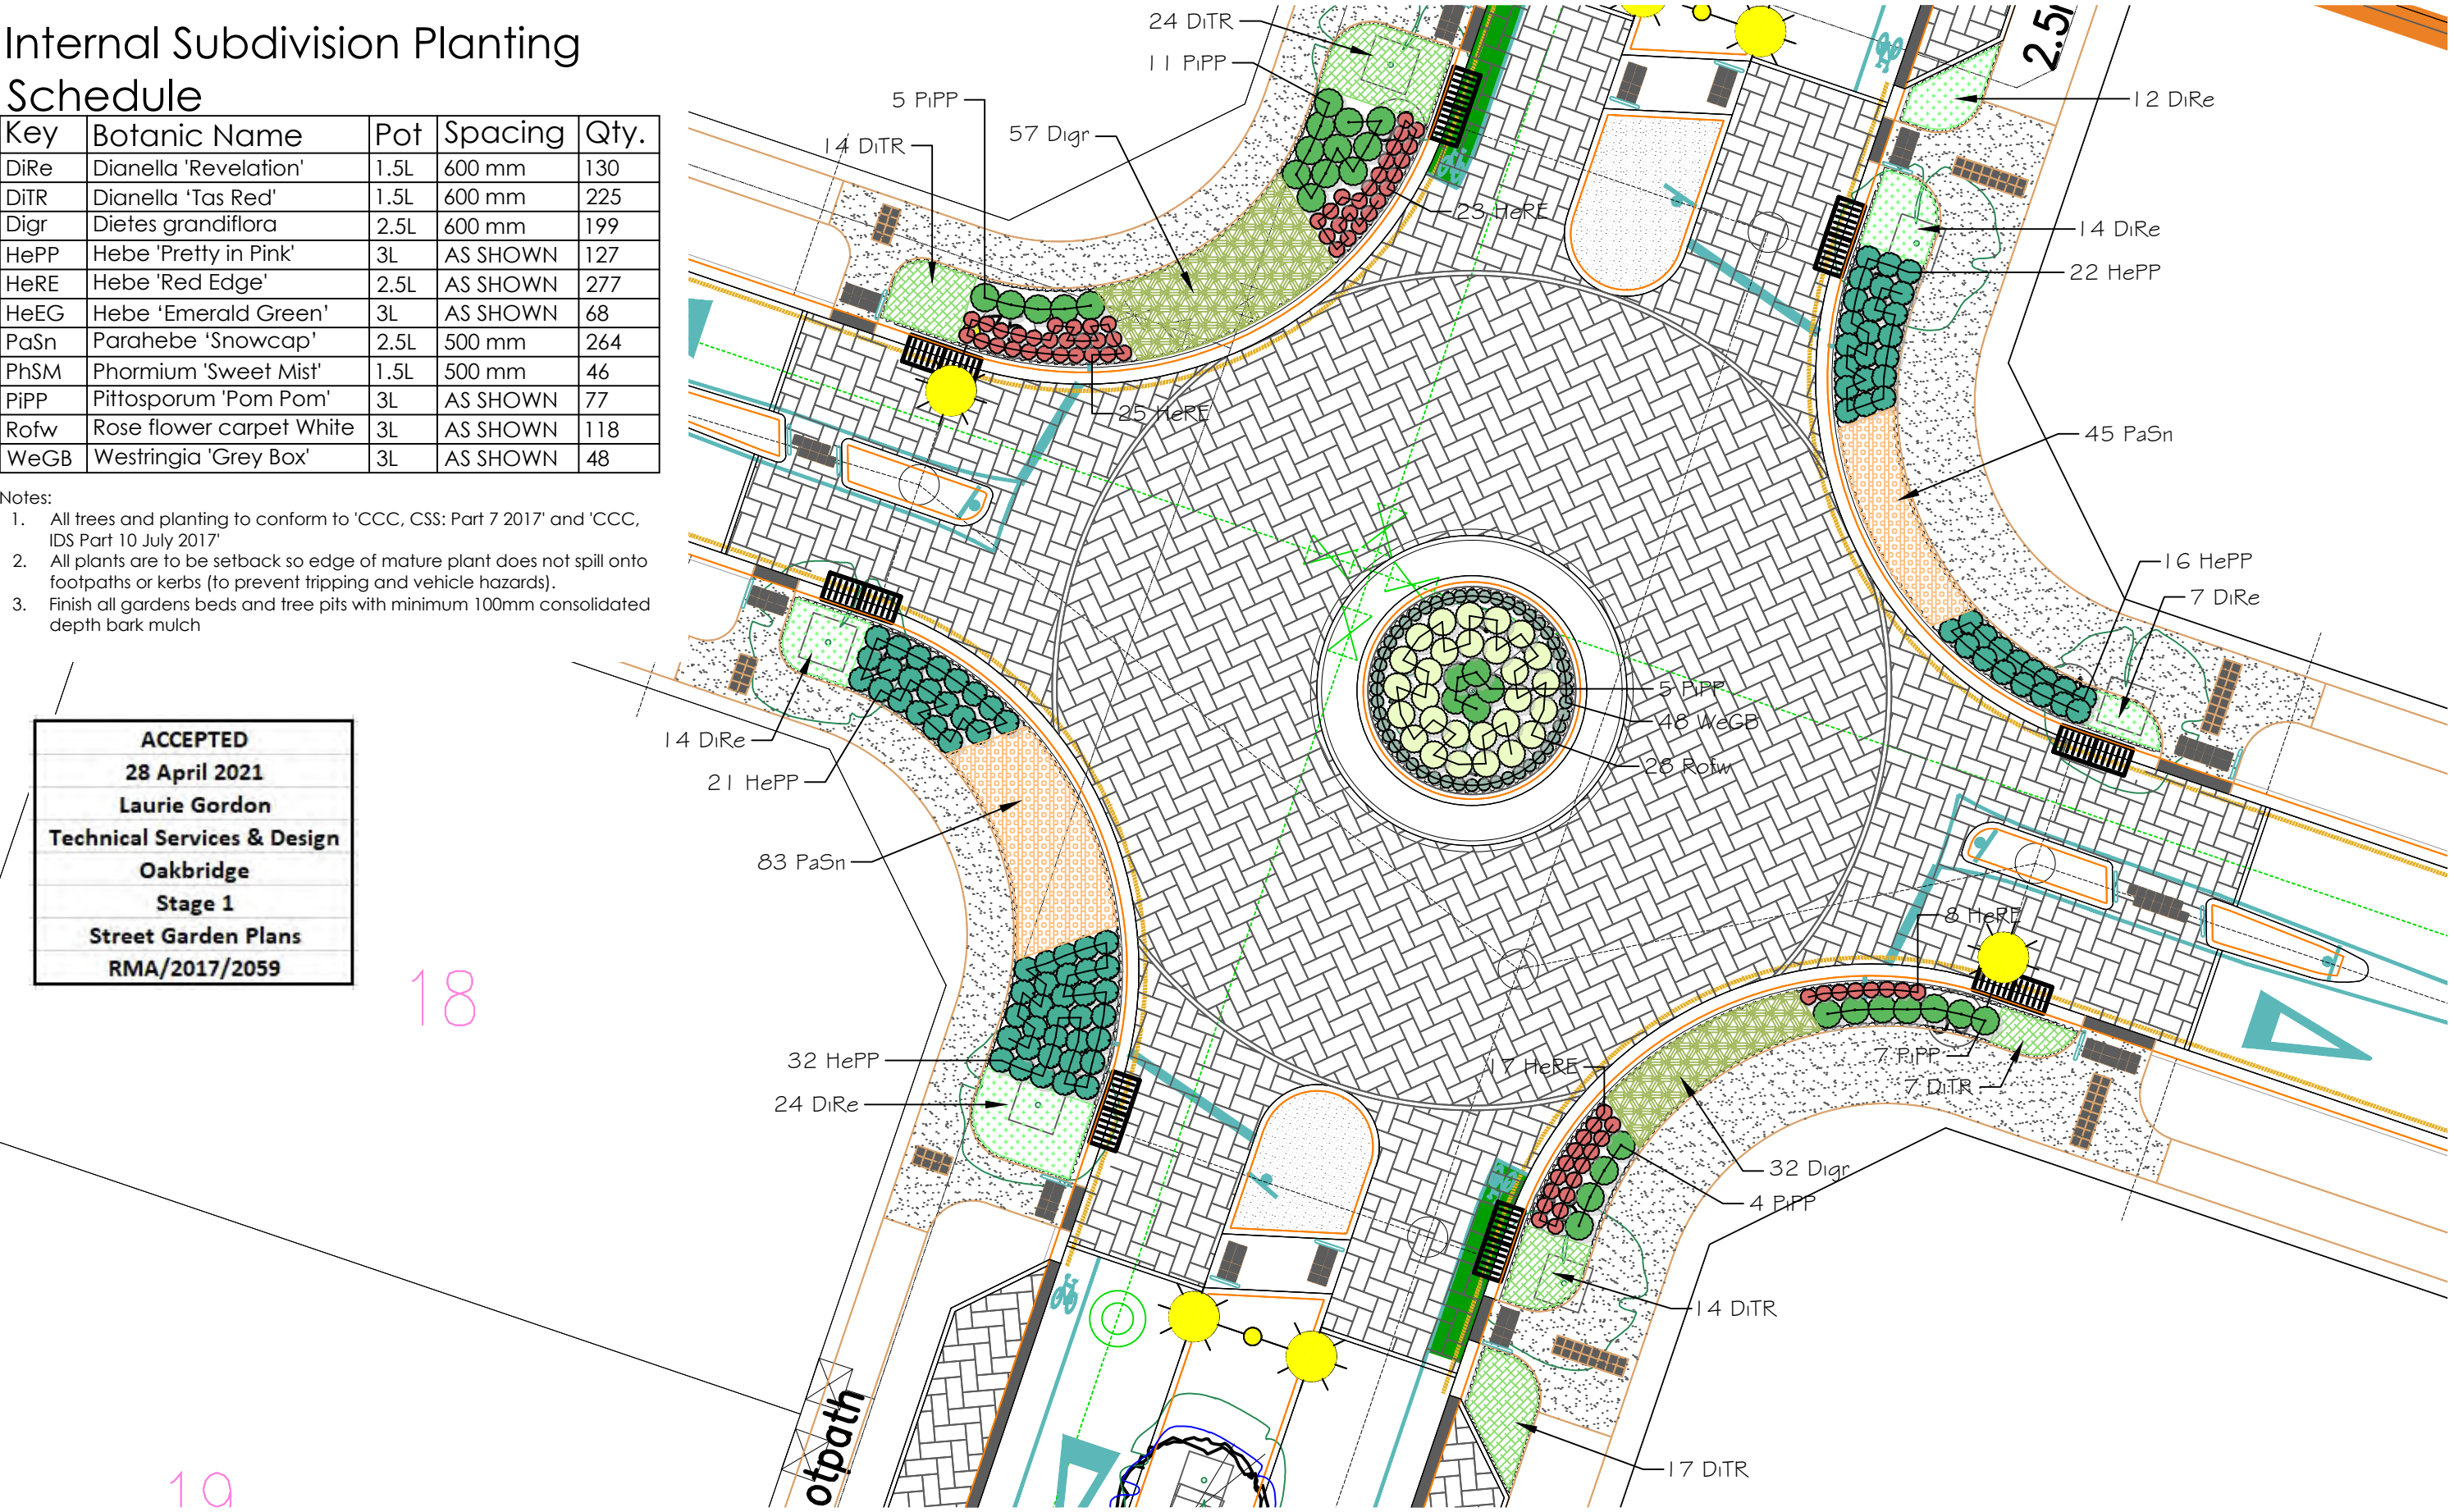


PLEASE NOTE

FOR CONSTRUCTION PURPOSES USE ONLY FIGURED DIMENSIONS. THIS DRAWING MUST ALWAYS BE READ IN CONJUNCTION WITH ALL RELEVANT PROJECT DETAILS. ALL DIMENSIONS MUST BE CHECKED ON SITE PRIOR TO COMMENCEMENT. PLEASE REPORT ANY DISCREPANCY TO THE ARCHITECT OR CONTRACT ADMINISTRATOR

© COPYRIGHT XTERIORSCAPES 2018

- Revisions
- A0 11/01/21 Initial Design
 - A1 03/03/21 For CCC Approval
 - A2 27/04/21 Revised Plans For CCC Approval

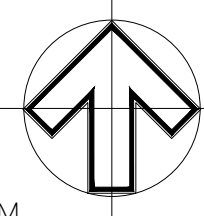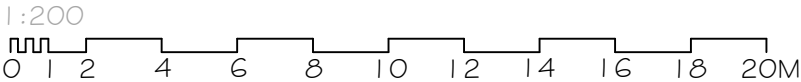

Drawing Planting Plan - Stage 1 Project/Client Oakbridge Subdivision, Prestons Road Suburban Estates Job reference Drawing number 17072-04-09	Revision A2	Project Date Sept 2018 Scale @ A3 1:200 Purpose of Issue Approval
---	----------------	--



xteriorscapes
LANDSCAPE ARCHITECTS

145 Papanui Road, PO Box 36-511
Christchurch 8146
m: 021 433 418 t: 03 421 8460
hayden@xteriorscapes.co.nz
www.xteriorscapes.co.nz

Internal Subdivision Planting
Schedule

Key	Botanic Name	Pot	Spacing	Qty.
DiRe	Dianella 'Revelation'	1.5L	600 mm	130
DiTR	Dianella 'Tas Red'	1.5L	600 mm	225
Digr	Dietes grandiflora	2.5L	600 mm	199
HePP	Hebe 'Pretty in Pink'	3L	AS SHOWN	127
HeRE	Hebe 'Red Edge'	2.5L	AS SHOWN	277
HeEG	Hebe 'Emerald Green'	3L	AS SHOWN	68
PaSn	Parahebe 'Snowcap'	2.5L	500 mm	264
PhSM	Phormium 'Sweet Mist'	1.5L	500 mm	46
PiPP	Pittosporum 'Pom Pom'	3L	AS SHOWN	77
Rofw	Rose flower carpet White	3L	AS SHOWN	118
WeGB	Westringia 'Grey Box'	3L	AS SHOWN	48


- Notes:
- All trees and planting to conform to 'CCC, CSS: Part 7 2017' and 'CCC, IDS Part 10 July 2017'
 - All plants are to be setback so edge of mature plant does not spill onto footpaths or kerbs (to prevent tripping and vehicle hazards).
 - Finish all gardens beds and tree pits with minimum 100mm consolidated depth bark mulch

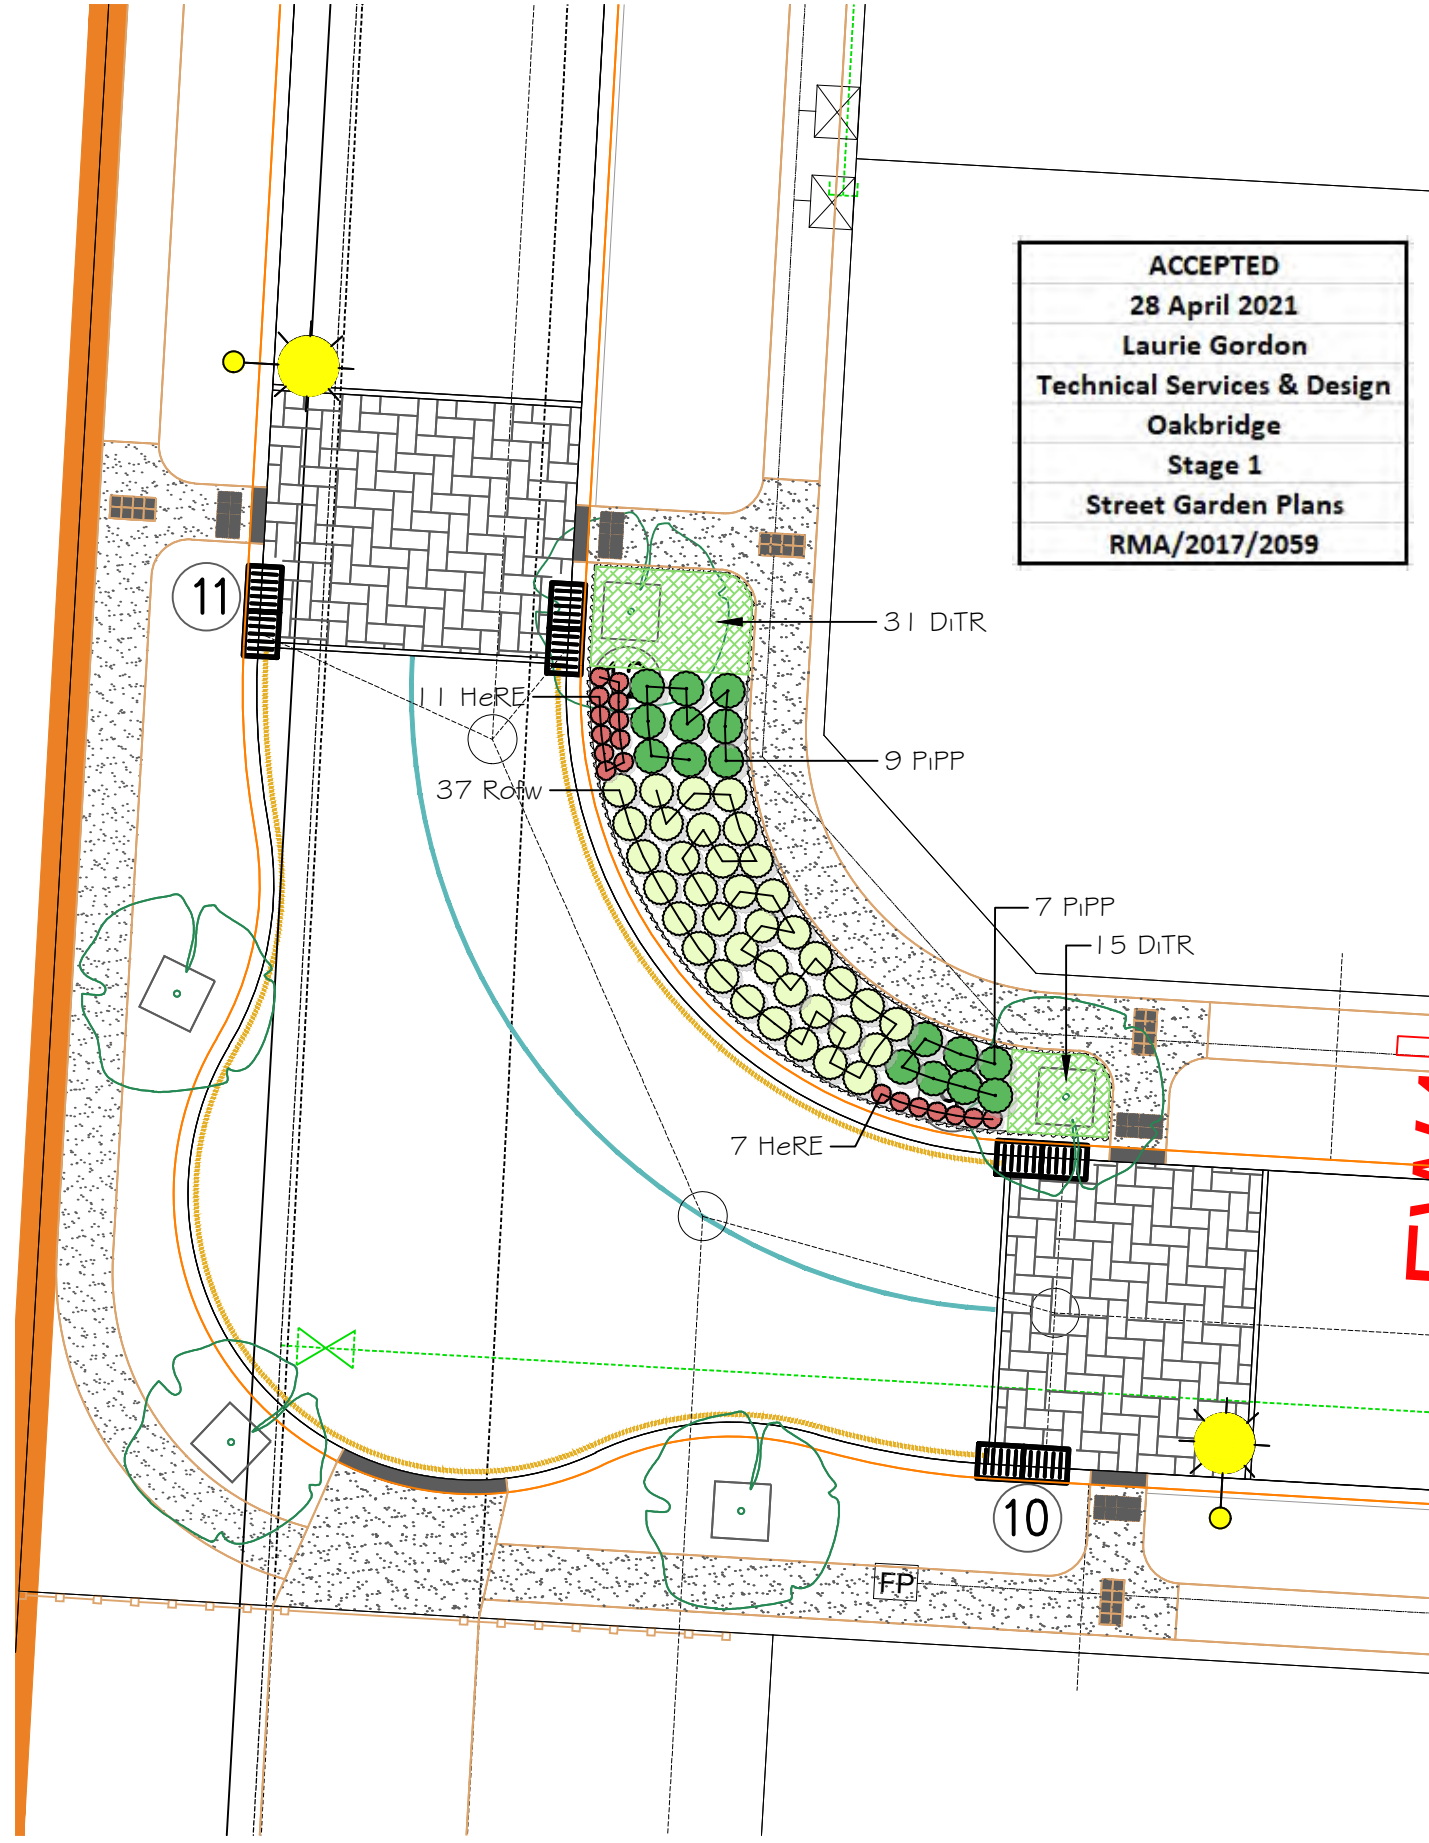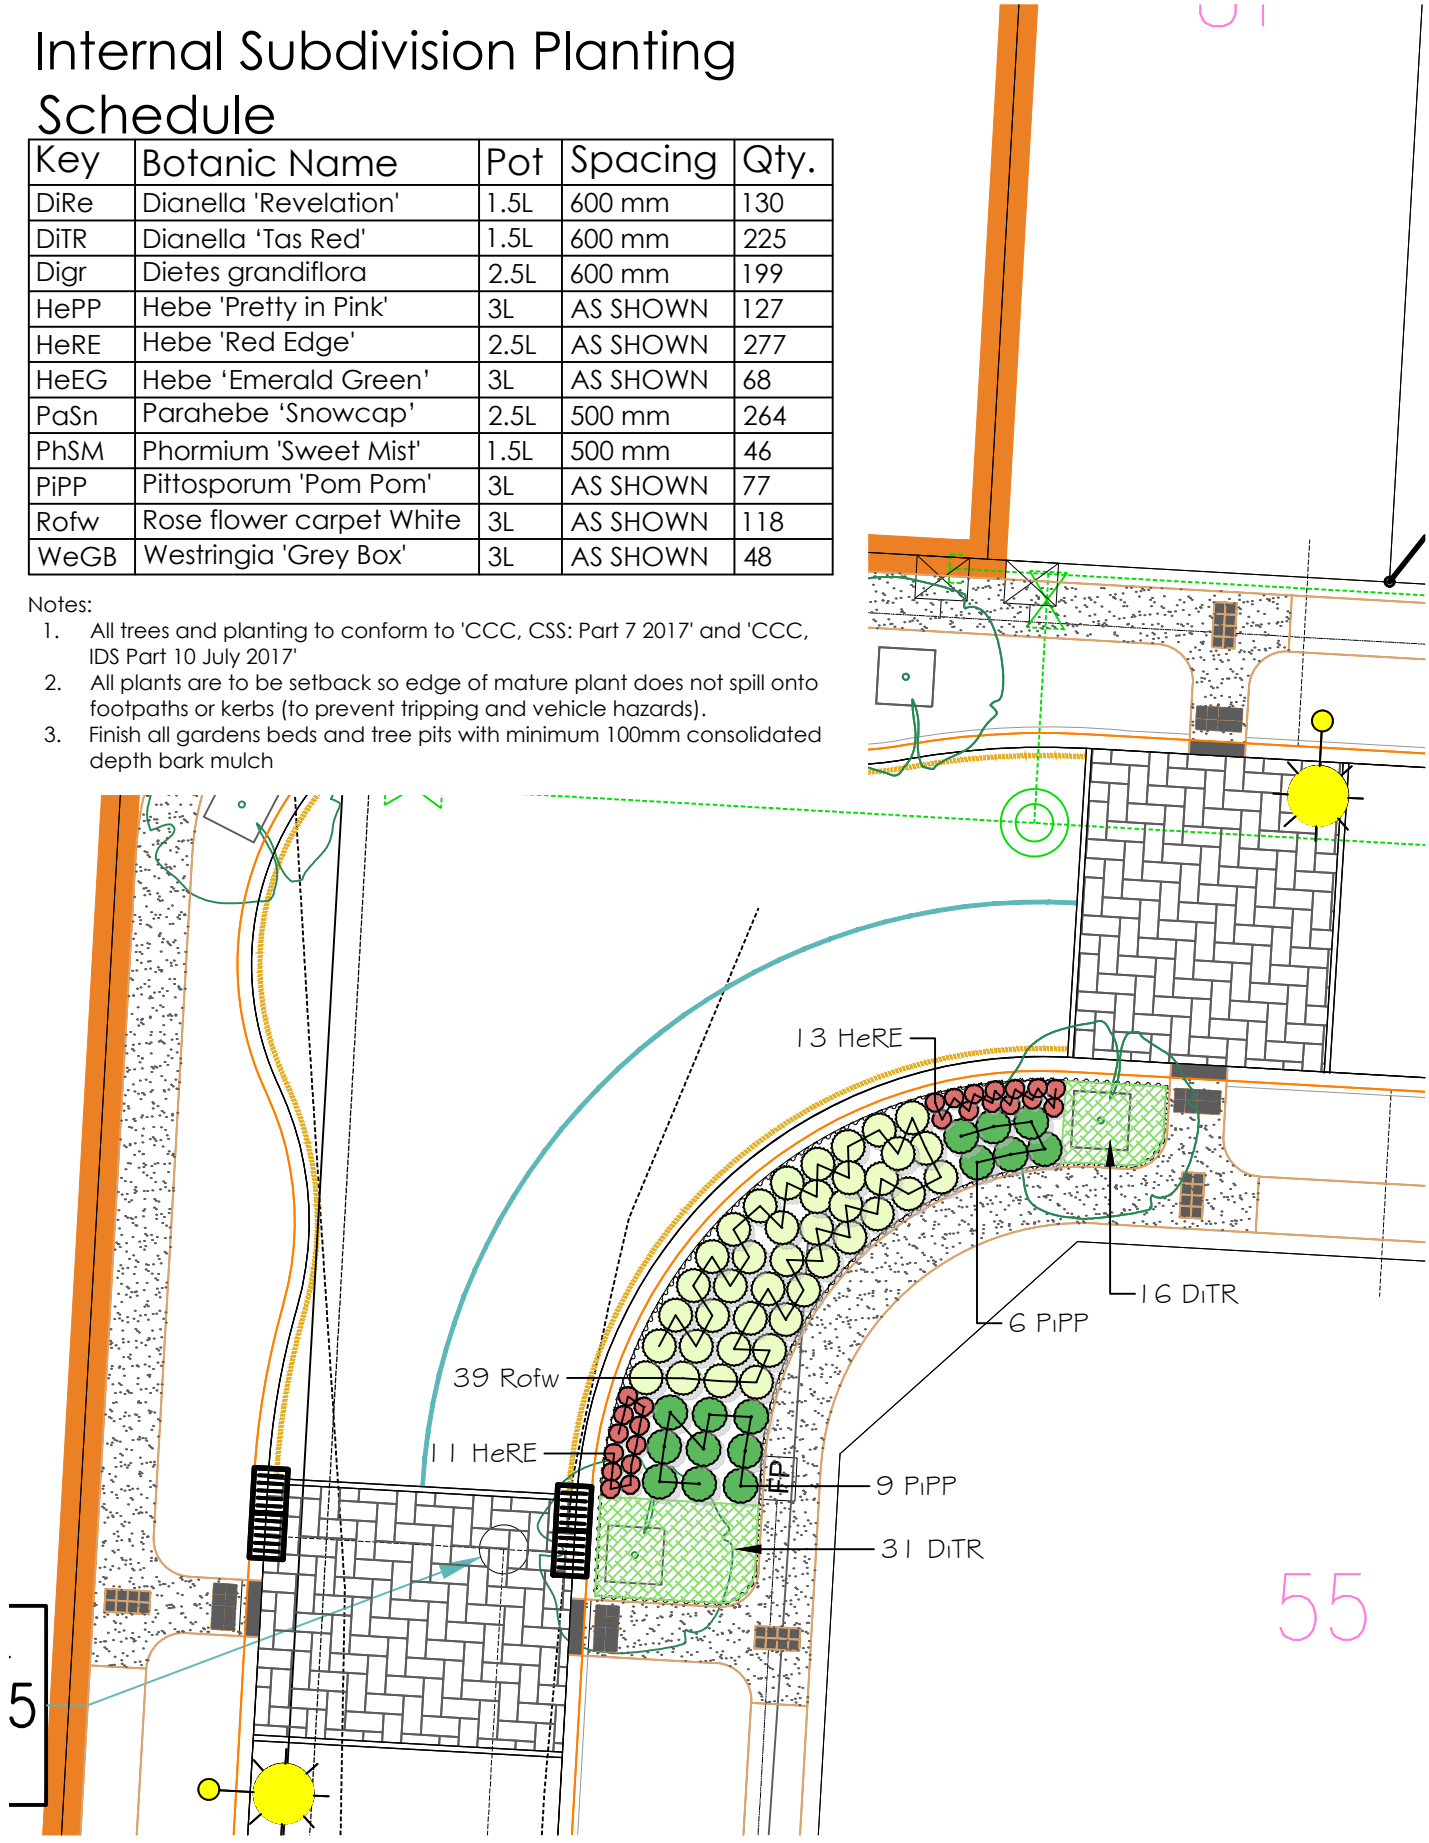

ACCEPTED
28 April 2021
Laurie Gordon
Technical Services & Design
Oakbridge
Stage 1
Street Garden Plans
RMA/2017/2059

PLEASE NOTE
FOR CONSTRUCTION PURPOSES USE ONLY FIGURED DIMENSIONS. THIS DRAWING MUST ALWAYS BE READ IN CONJUNCTION WITH ALL RELEVANT PROJECT DETAILS. ALL DIMENSIONS MUST BE CHECKED ON SITE PRIOR TO COMMENCEMENT. PLEASE REPORT ANY DISCREPANCY TO THE ARCHITECT OR CONTRACT ADMINISTRATOR
© COPYRIGHT XTERIORSCAPES 2018

Revisions
AO 11/01/21 Initial Design
A1 03/03/21 For CCC Approval
A2 27/04/21 Revised Plans For CCC Approval
1:200
0 1 2 4 6 8 10 12 14 16 18 20M

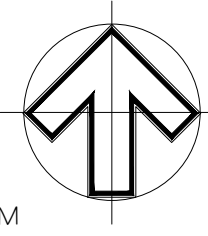

Drawing
Planting Plan - Stage 1
Project/Client
Oakbridge Subdivision, Prestons Road
Suburban Estates
Job reference | Drawing number
17072-04-10
Revision
A2
Project Date
Sept 2018
Scale @ A3
1:200
Purpose of Issue
Approval

xteriorscapes
LANDSCAPE ARCHITECTS
145 Papanui Road, PO Box 36-511
Christchurch 8146
m: 021 433 418 t: 03 421 8460
hayden@xteriorscapes.co.nz
www.xteriorscapes.co.nz