PLEASE NOTE

FOR CONSTRUCTION PURPOSES USE ONLY FIGURED DIMENSIONS. THIS DRAWING MUST ALWAYS BE READ IN CONJUNCTION WITH ALL RELEVANT PROJECT DETAILS. ALL DIMENSIONS MUST BE CHECKED ON SITE PRIOR TO COMMENCEMENT. PLEASE REPORT ANY DISCREPANCY TO THE ARCHITECT OR CONTRACT ADMINISTRATOR

© COPYRIGHT XTERIORSCAPES 2021

Revisions

A0	01/07/21	Initial Design
A1	28/10/21	For CCC Landscape Approval
A2	26/11/21	For CCC Landscape Approval
A3	03/12/21	For CCC Landscape Approval

NTS

Christchurch City Council
ACCEPTED
RMA/2017/2059 STAGE 2 & RESERVE
STREETSCAPE AND RESERVE PLANTING AND TREES
Emma Petersen, Technical Services & Design
Friday 10 December, 2021

Drawing: Tree Plans - Stage 2 Street Trees	Project Date: Oct 2018
Project/Client: Oakbridge Subdivision, Prestons Road Suburban Estates	Scale @ A3: NTS
Job reference: 17072-03-ST2 TP01 / Drawing number / Revision: A3	Purpose of Issue: Approval

xteriorscapes LANDSCAPE ARCHITECTS
145 Papanui Road, PO Box 36-511
Christchurch 8146
m: 021 433 418 t: 03 421 8460
hayden@xteriorscapes.co.nz
www.xteriorscapes.co.nz

Tree Schedule - Stage 2

Key	Botanic Name	Pot	Spacing	Qty.
AcAB	Acer x freemanii 'Autumn Blaze'	45L	AS SHOWN	4
MaKP	Magnolia grandiflora 'Kay Parris'	45L	AS SHOWN	8

Notes:
1. All trees and planting to conform to 'CCC, CSS: Part 7 2019' and 'CCC, IDS Part 10 December 2018'
2. Tree pits to be as per CCC, CSS: SD 702 detail. Finish all tree pits with minimum 100mm consolidated depth bark mulch
3. Tree pits in street berms to be finished with root barrier as per detail SD704, where required

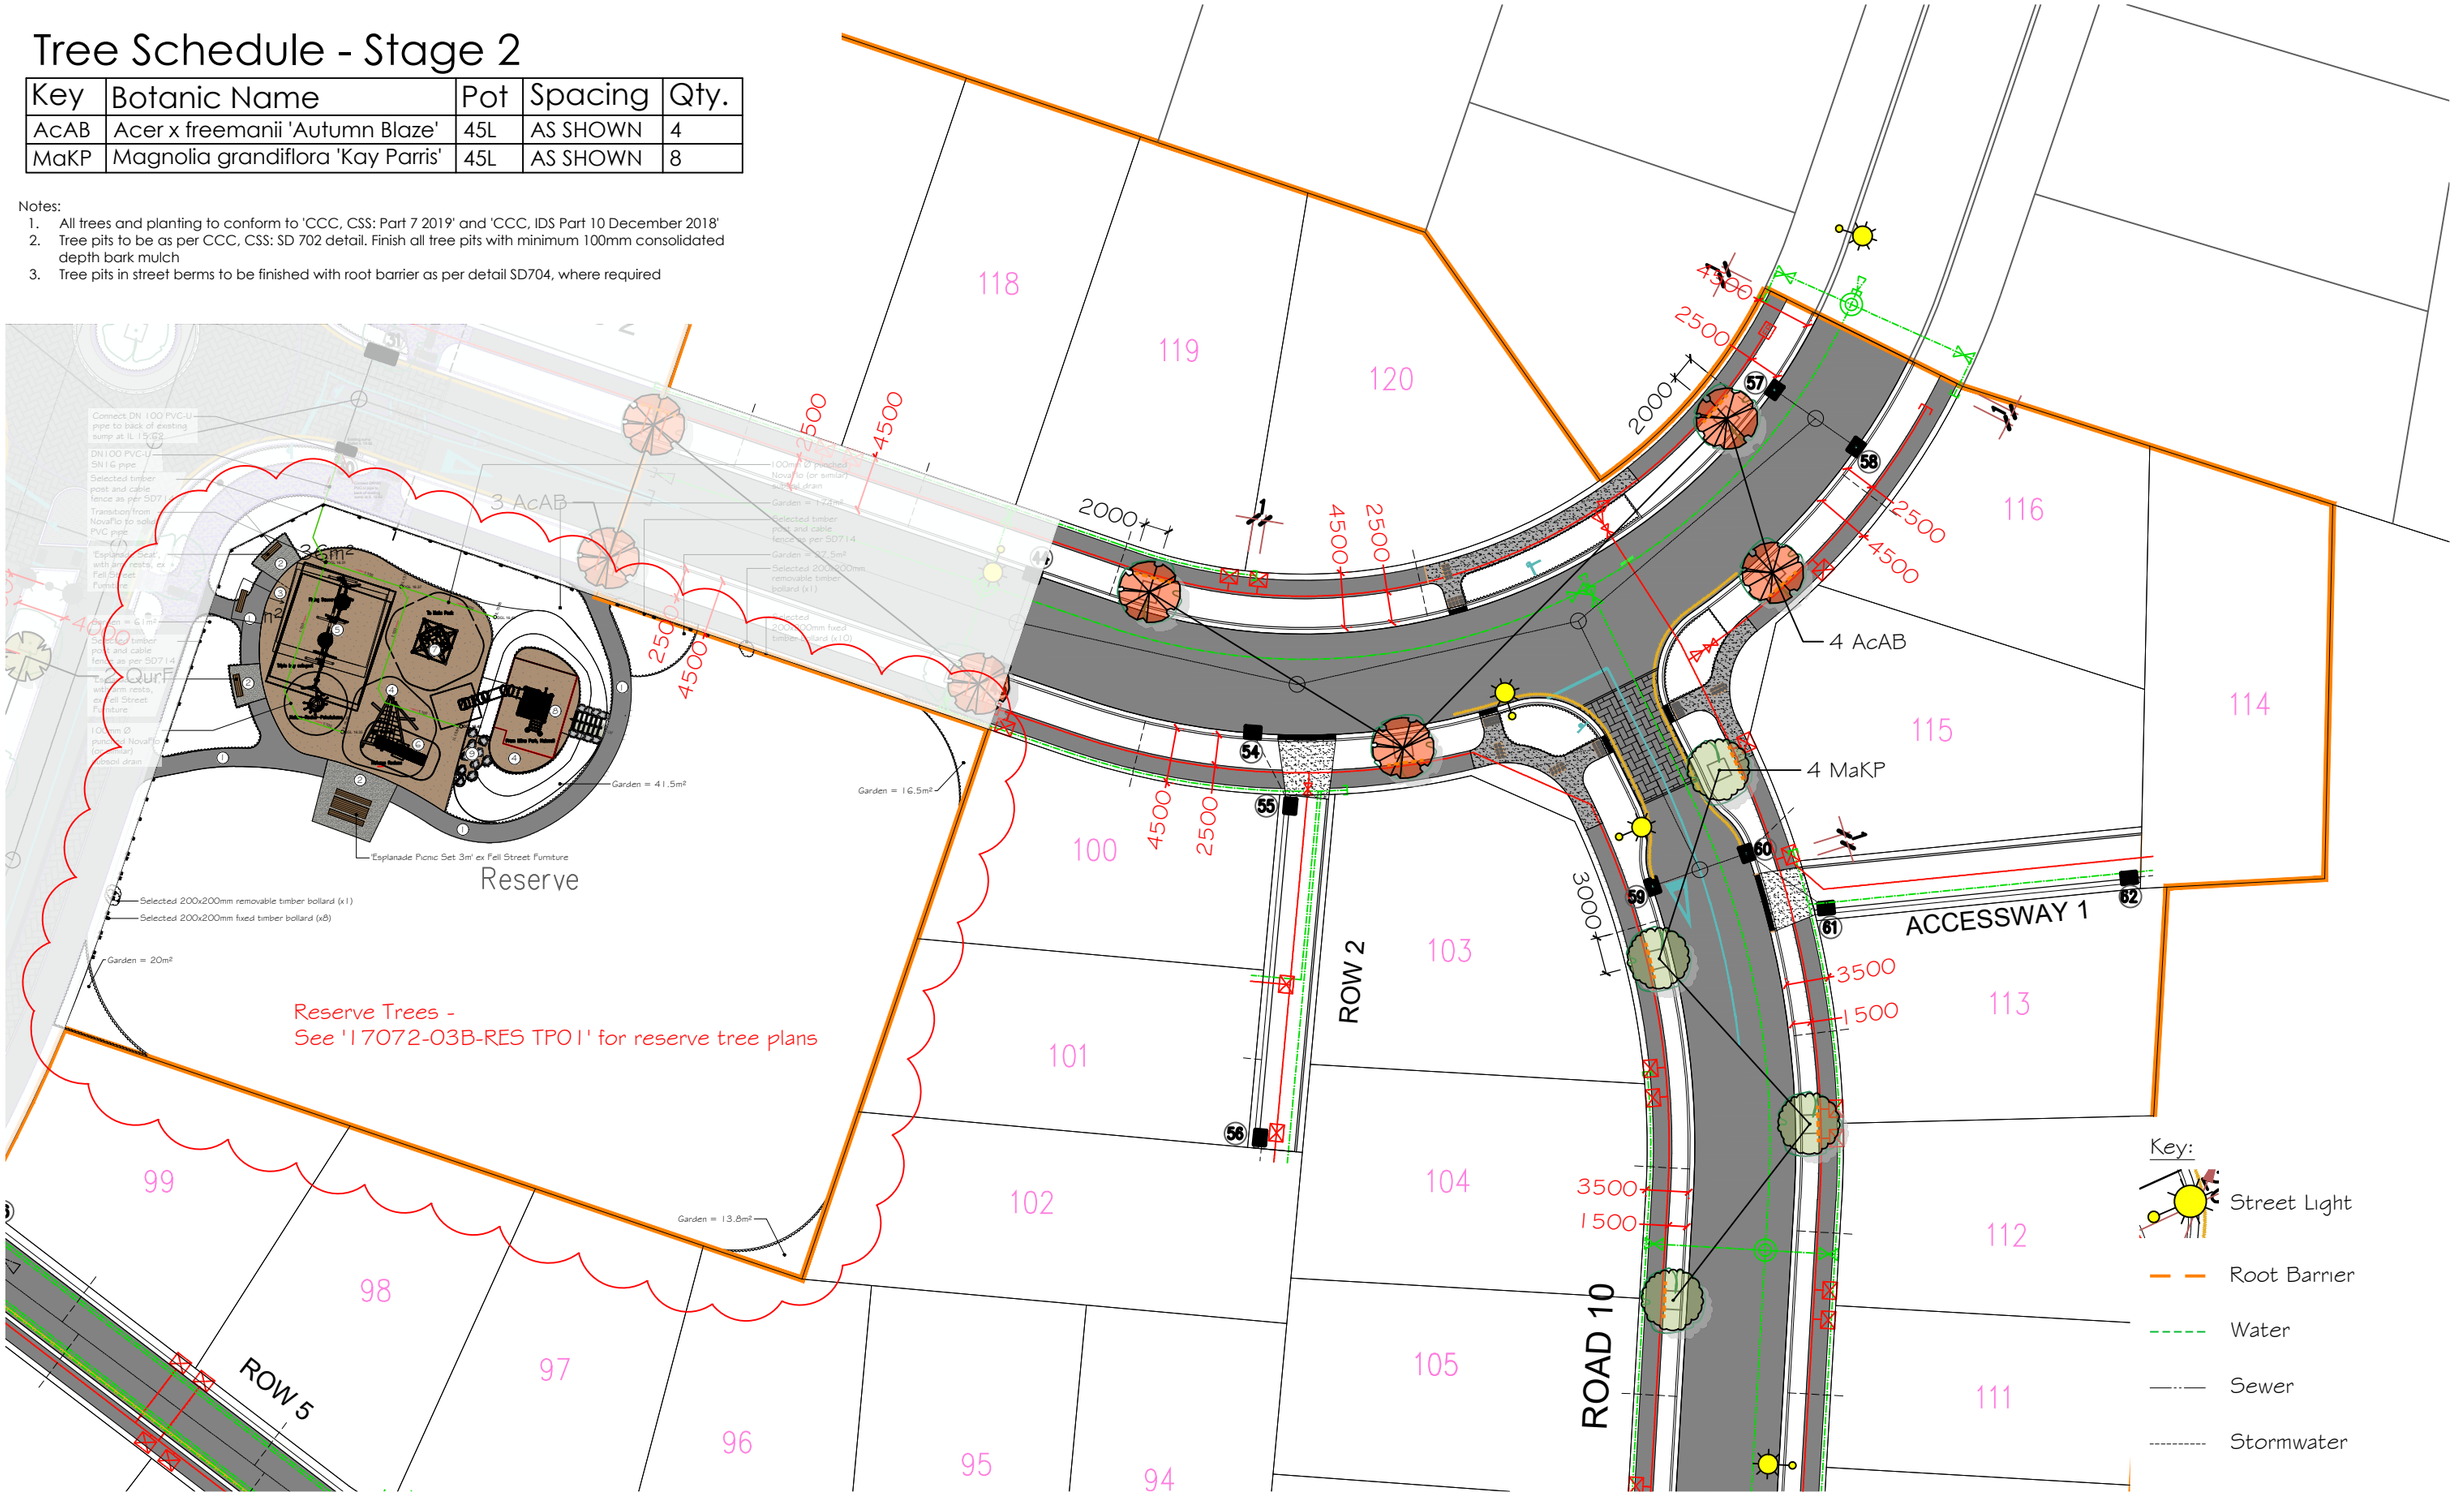

PLEASE NOTE

FOR CONSTRUCTION PURPOSES USE ONLY FIGURED DIMENSIONS. THIS DRAWING MUST ALWAYS BE READ IN CONJUNCTION WITH ALL RELEVANT PROJECT DETAILS. ALL DIMENSIONS MUST BE CHECKED ON SITE PRIOR TO COMMENCEMENT. PLEASE REPORT ANY DISCREPANCY TO THE ARCHITECT OR CONTRACT ADMINISTRATOR

© COPYRIGHT XTERIORSCAPES 2021

Revisions
A0 01/07/11 Initial Design
A1 28/10/21 For CCC Landscape Approval
A2 26/11/21 For CCC Landscape Approval
A3 03/12/21 For CCC Landscape Approval

1:500
0 5 10 20 30 40 50M

Christchurch City Council
ACCEPTED
RMA/2017/2059 STAGE 2 & RESERVE
STREETSCAPE AND RESERVE PLANTING AND TREES
Emma Petersen, Technical Services & Design
Friday 10 December, 2021

Drawing	Project Date
Tree Plans - Stage 2 Street Trees	Oct 2018
Project/Client: Oakbridge Subdivision, Prestons Road Suburban Estates	Scale @ A3: 1:500
Job reference: 17072-03-ST2 TP02 / Drawing number / Revision: A3	Purpose of Issue: Approval

xteriorscapes LANDSCAPE ARCHITECTS
145 Papanui Road, PO Box 36-511
Christchurch 8146
m: 021 433 418 t: 03 421 8460
hayden@xteriorscapes.co.nz
www.xteriorscapes.co.nz

Tree Schedule - Stage 2

Key	Botanic Name	Pot	Spacing	Qty.
AcAB	Acer x freemanii 'Autumn Blaze'	45L	AS SHOWN	4
MaKP	Magnolia grandiflora 'Kay Parris'	45L	AS SHOWN	8

Notes:
1. All trees and planting to conform to 'CCC, CSS: Part 7 2019' and 'CCC, IDS Part 10 December 2018'
2. Tree pits to be as per CCC, CSS: SD 702 detail. Finish all tree pits with minimum 100mm consolidated depth bark mulch
3. Tree pits in street berms to be finished with root barrier as per detail SD704, where required

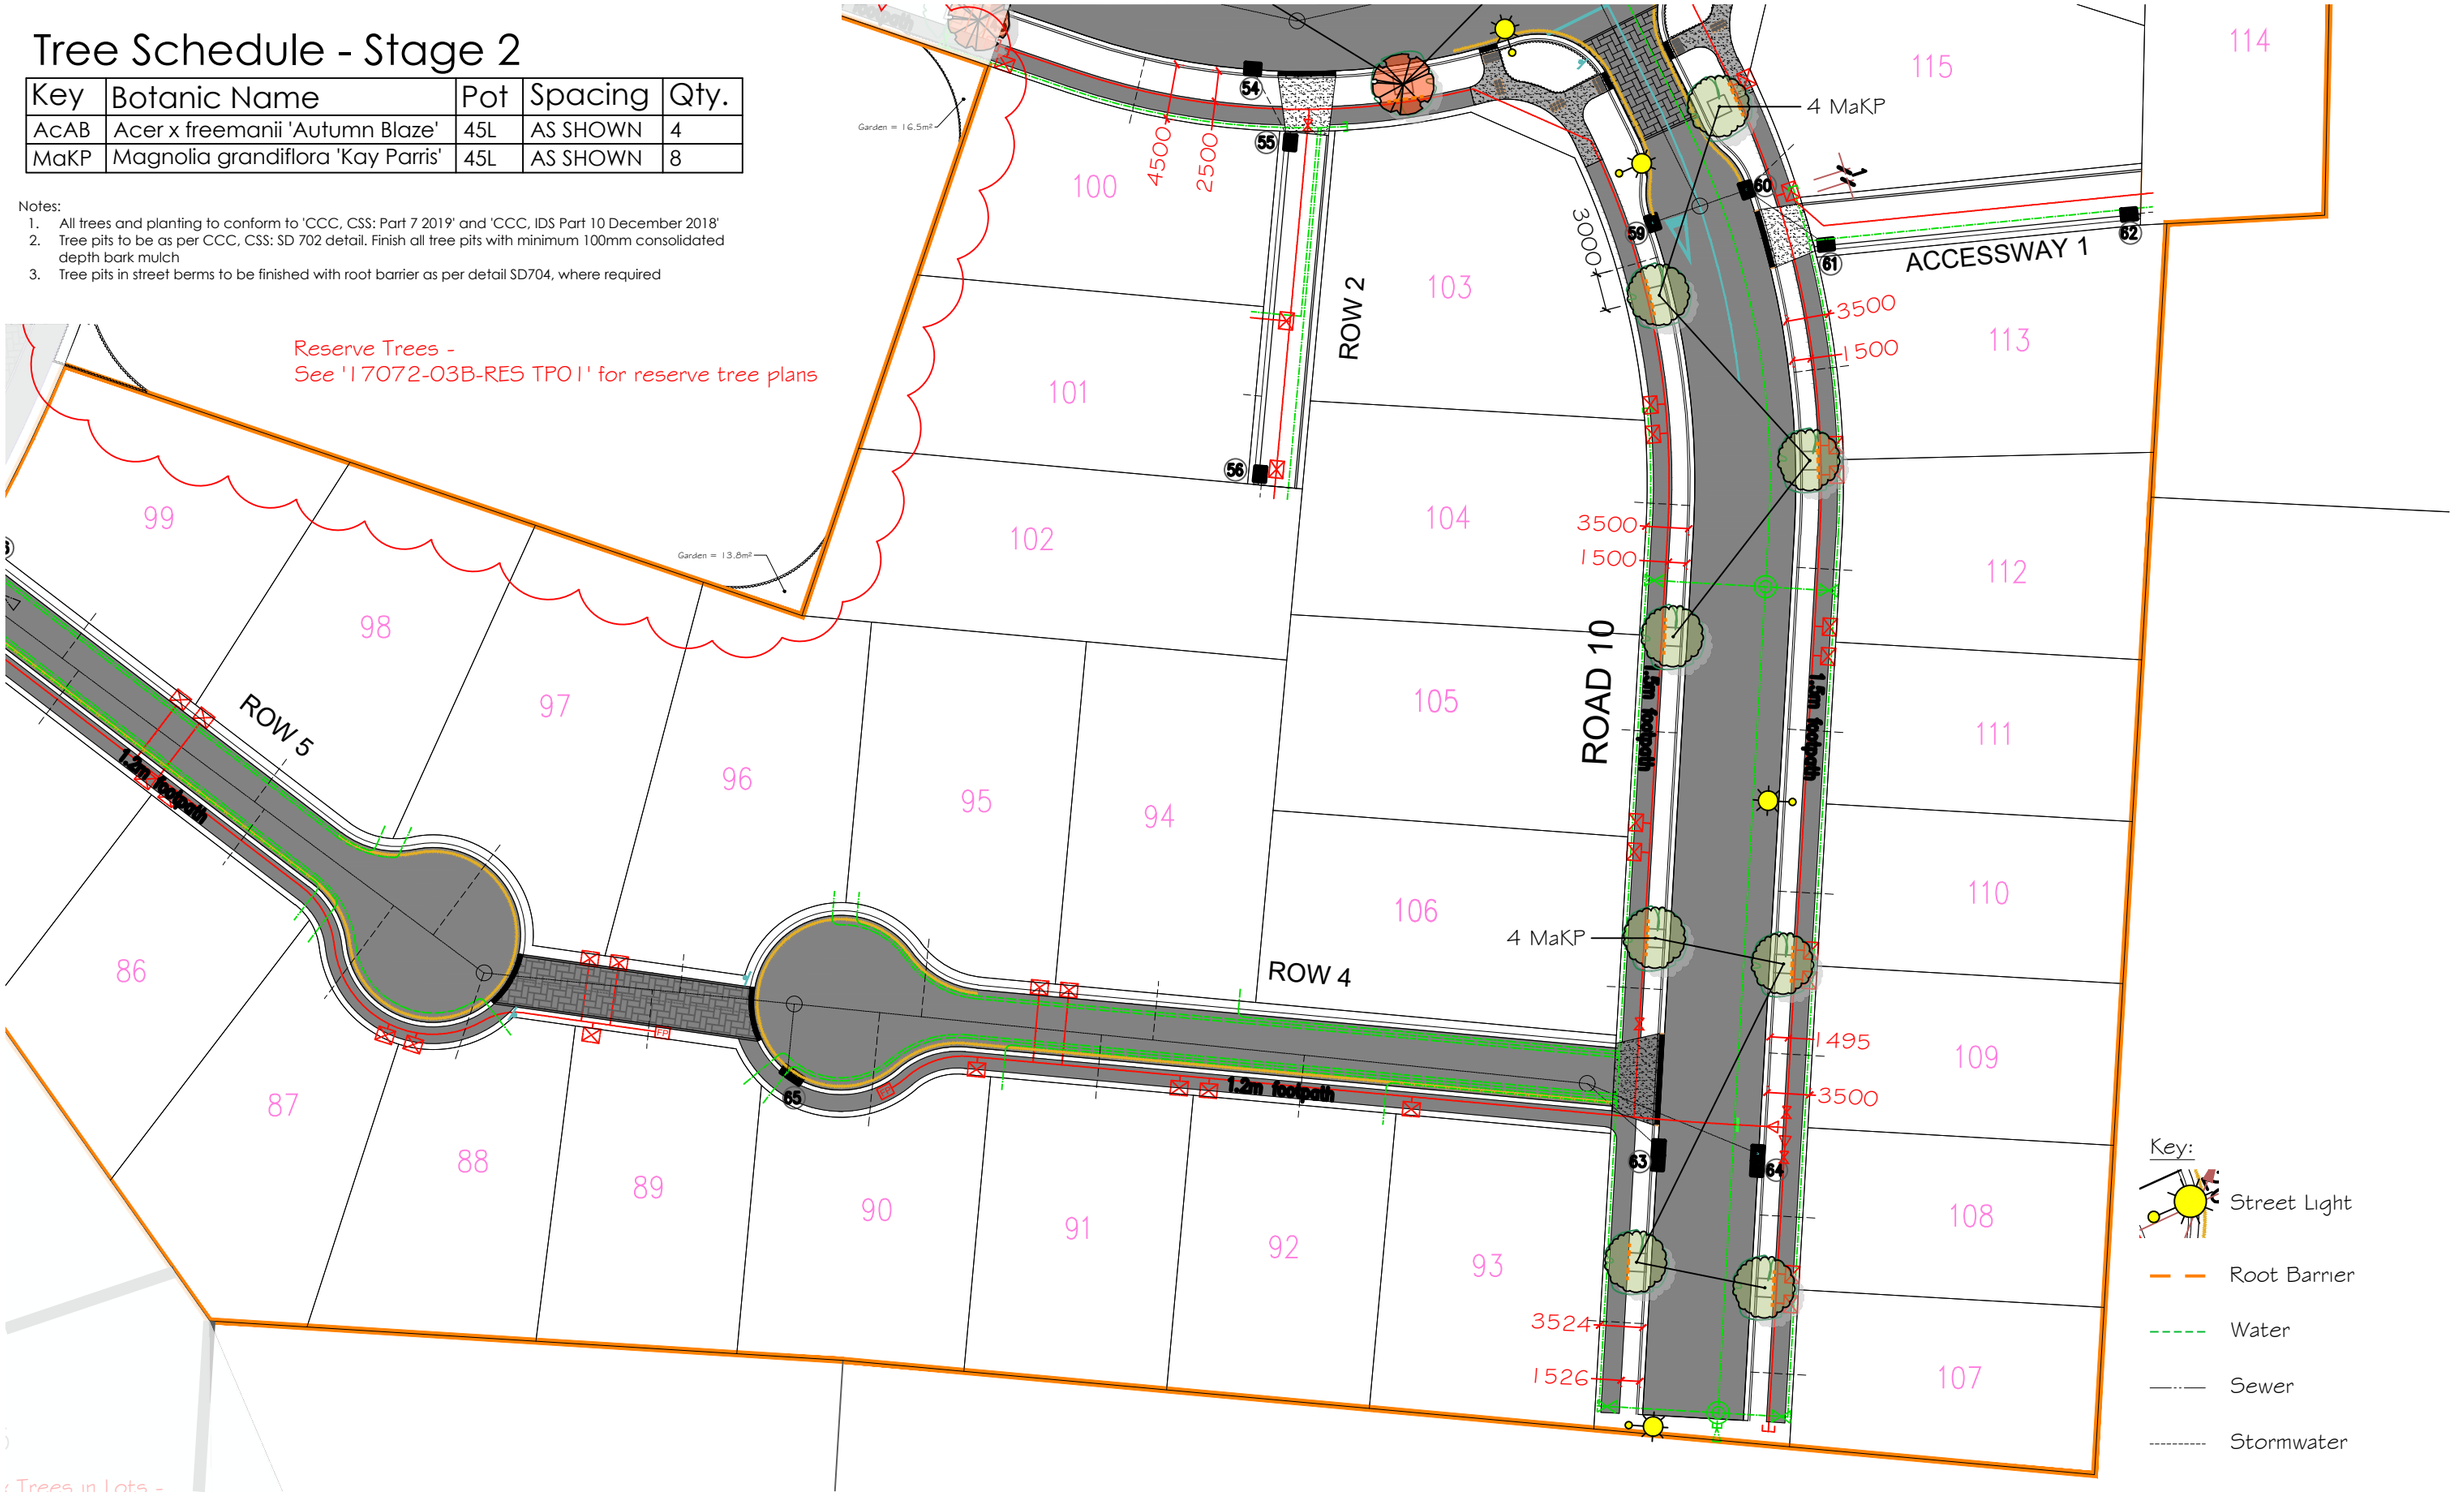

PLEASE NOTE

FOR CONSTRUCTION PURPOSES USE ONLY FIGURED DIMENSIONS. THIS DRAWING MUST ALWAYS BE READ IN CONJUNCTION WITH ALL RELEVANT PROJECT DETAILS. ALL DIMENSIONS MUST BE CHECKED ON SITE PRIOR TO COMMENCEMENT. PLEASE REPORT ANY DISCREPANCY TO THE ARCHITECT OR CONTRACT ADMINISTRATOR

© COPYRIGHT XTERIORSCAPES 2021

Revisions
A0 01/07/21 Initial Design
A1 28/10/21 For CCC Landscape Approval
A2 26/11/21 For CCC Landscape Approval
A3 03/12/21 For CCC Landscape Approval

1:500
0 5 10 20 30 40 50M

Christchurch City Council
ACCEPTED
RMA/2017/2059 STAGE 2 & RESERVE
STREETSCAPE AND RESERVE PLANTING AND TREES
Emma Petersen, Technical Services & Design
Friday 10 December, 2021

Drawing	Project Date
Tree Plans - Stage 2 Street Trees	Oct 2018
Project/Client: Oakbridge Subdivision, Prestons Road Suburban Estates	Scale @ A3: 1:500
Job reference: 17072-03-ST2 TP03 / Drawing number / Revision: A3	Purpose of Issue: Approval

xteriorscapes LANDSCAPE ARCHITECTS
145 Papanui Road, PO Box 36-511
Christchurch 8146
m: 021 433 418 t: 03 421 8460
hayden@xteriorscapes.co.nz
www.xteriorscapes.co.nz